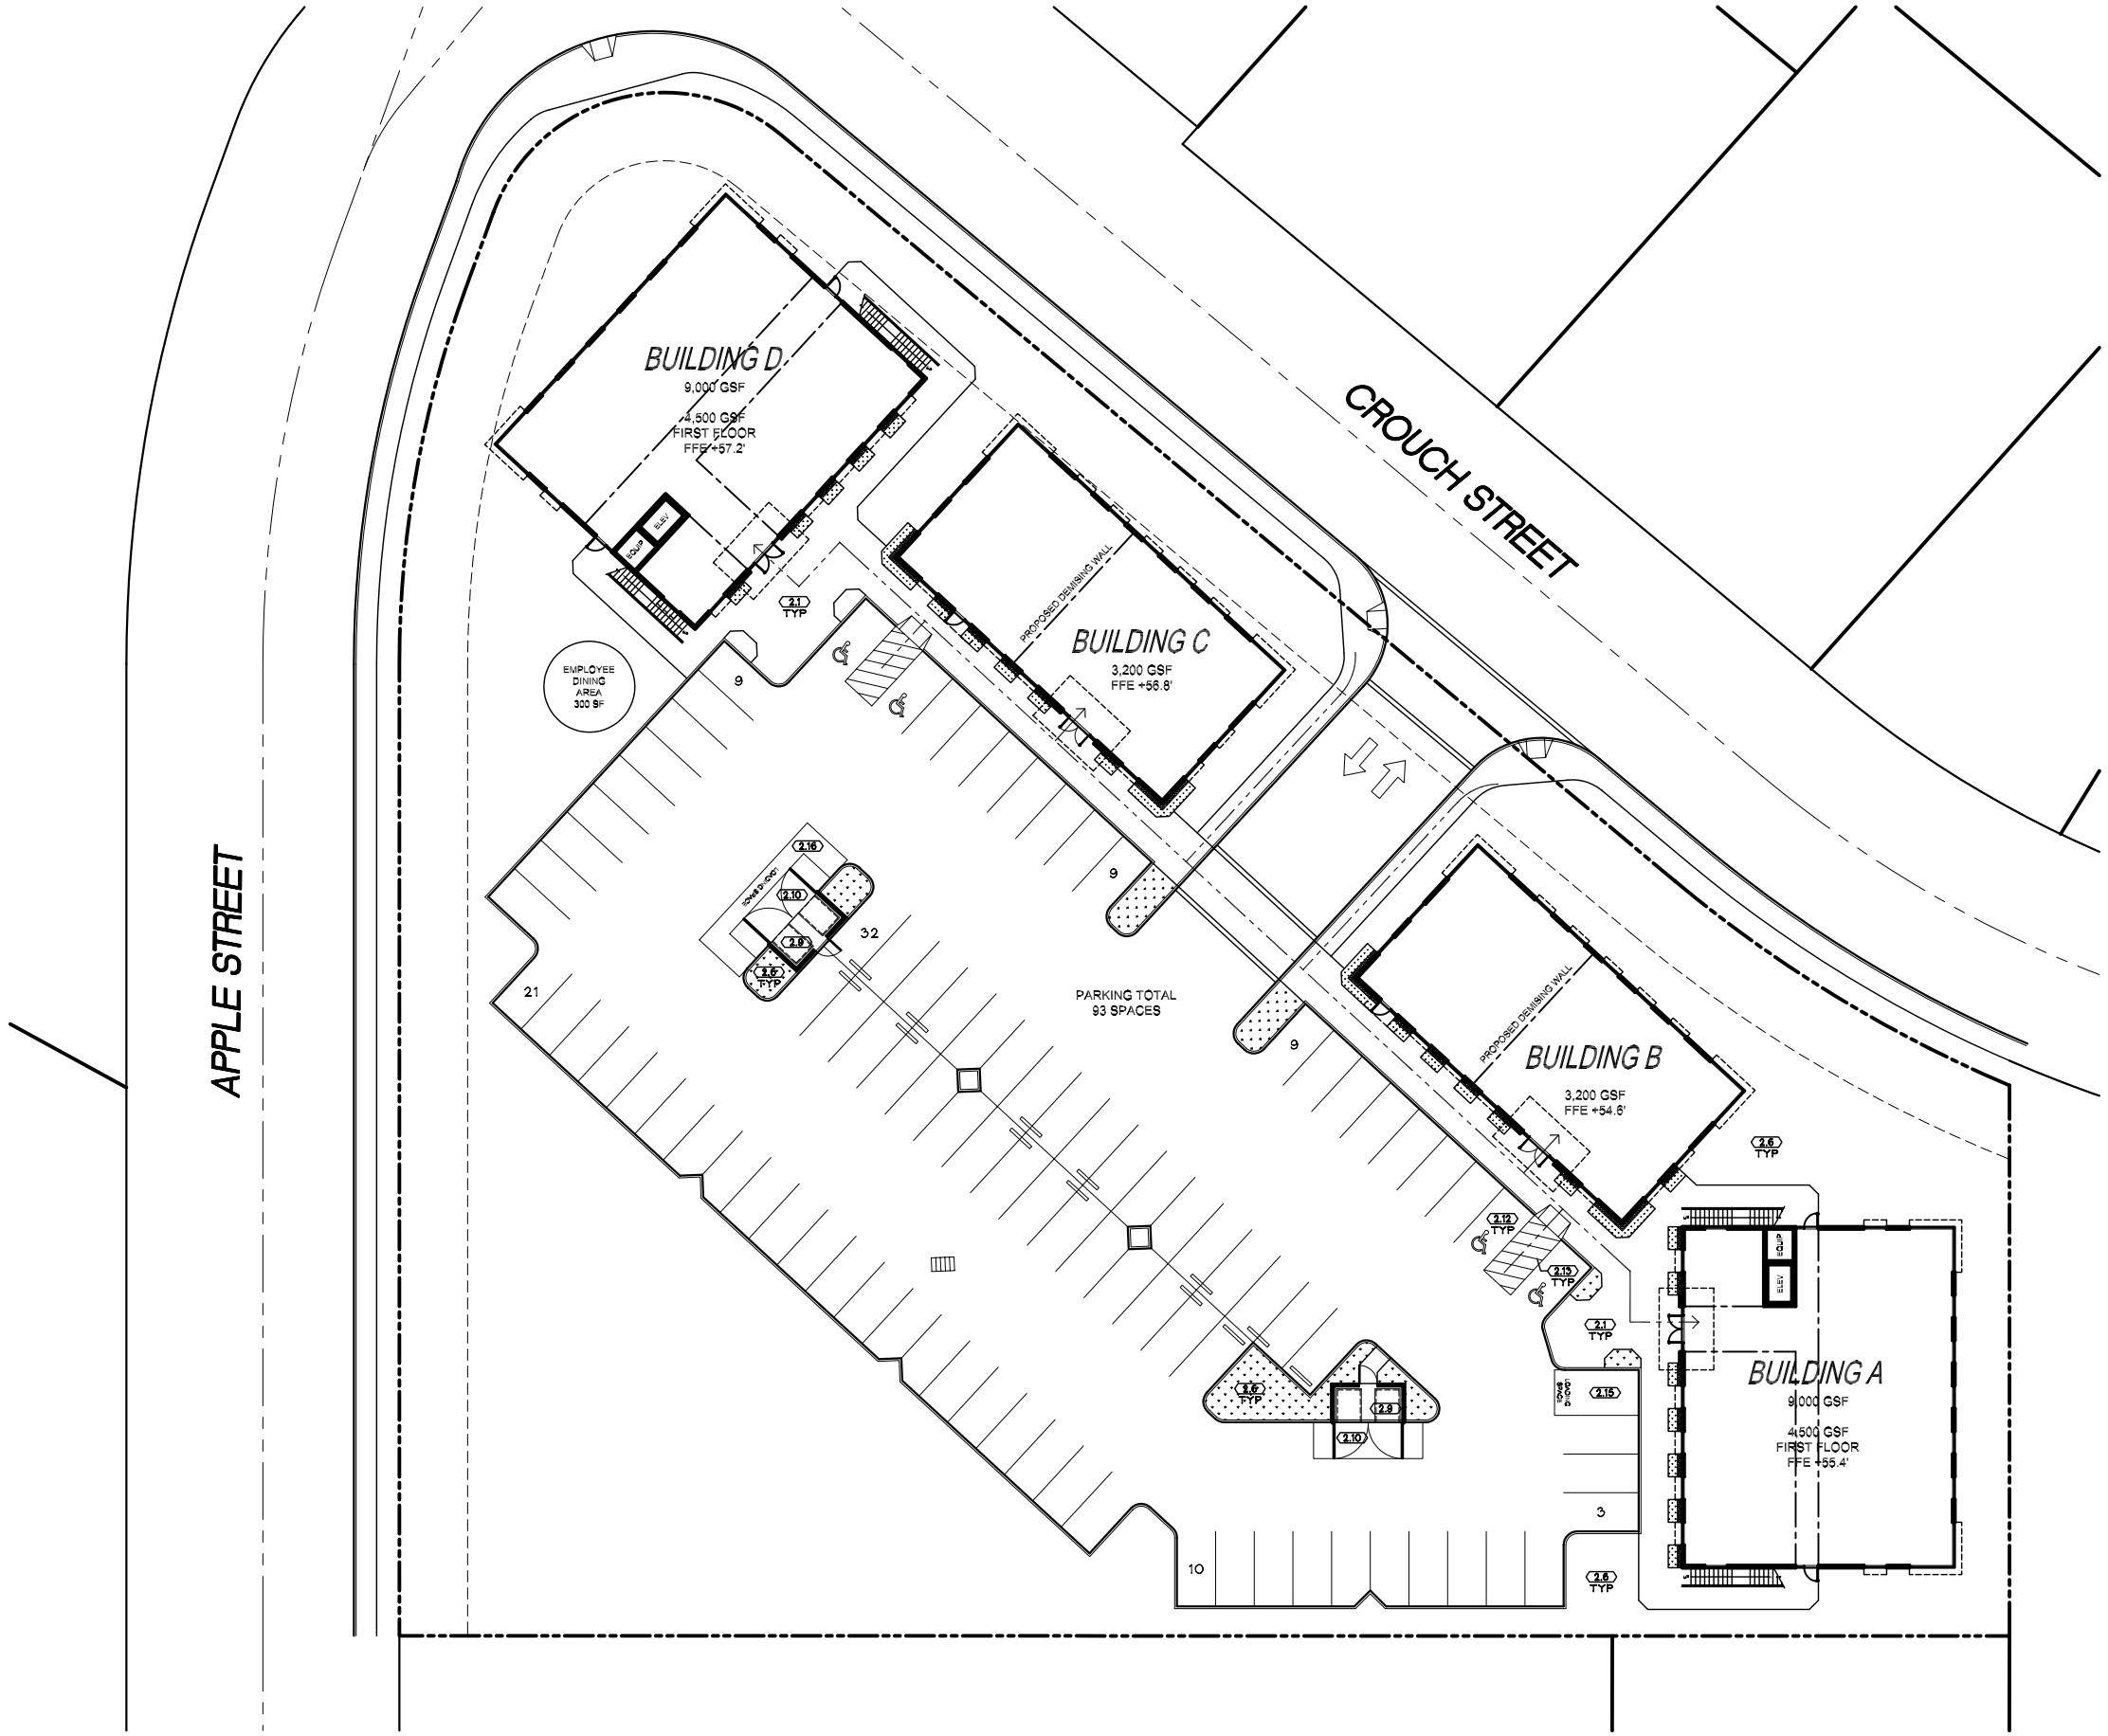
CROUCH STREET
APPLE STREET
BUILDING D
9,000 GSF
4,500 GSF
FIRST FLOOR
FFE +57.2'
RAMP
ELEV
BUILDING C
3,200 GSF
FFE +56.8'
PROPOSED DEMISING WALL
BUILDING B
3,200 GSF
FFE +54.8'
PROPOSED DEMISING WALL
BUILDING A
9,000 GSF
4,500 GSF
FIRST FLOOR
FFE +55.4'
RAMP
ELEV
EMPLOYEE DINING AREA 300 SF
PARKING TOTAL
93 SPACES
DOWN TO CITY
2.1 TYP
2.6 TYP
2.8
2.10
2.12 TYP
2.15 TYP
2.16
3.5 TYP
9
32
21
10
3